


1 AREA B PAINT FINISH PLAN
ID2.3W/ID2.7W SCALE: 3/16" = 1'-0"

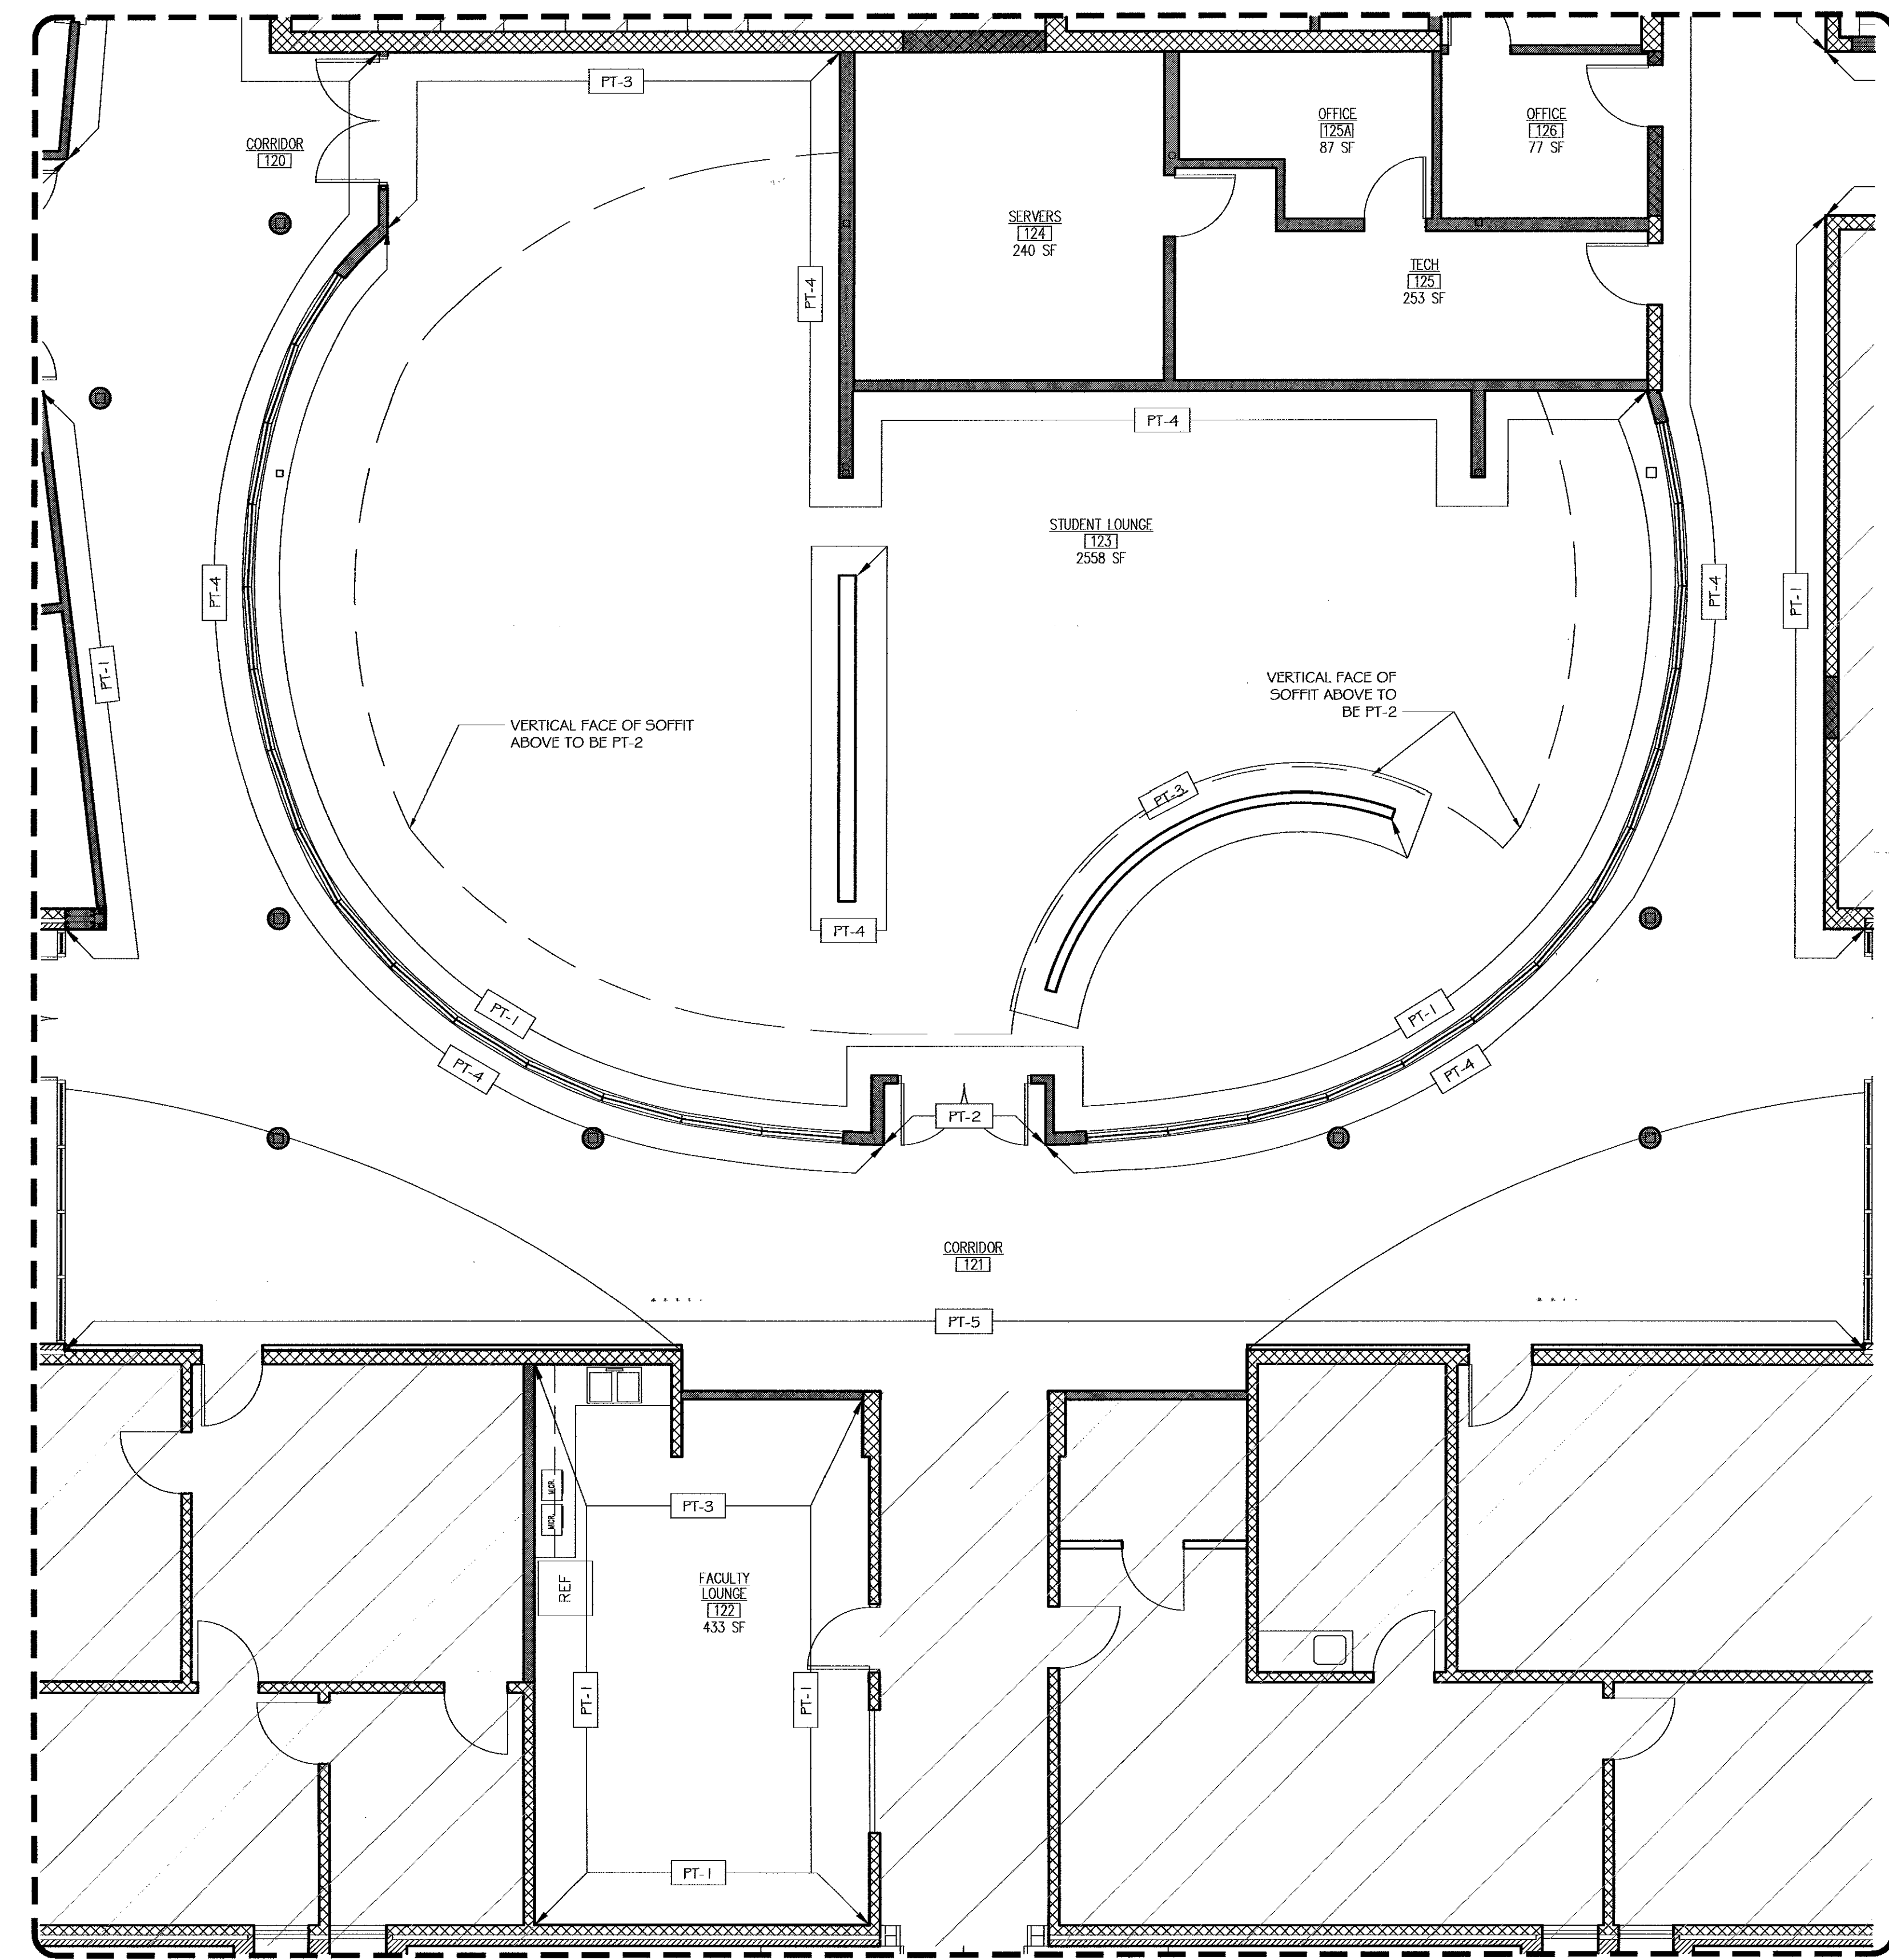

2 AREA C PAINT FINISH PLAN
ID2.3W/ID2.7W SCALE: 3/16" = 1'-0"

NOTE: SEE FINISH SCHEDULE ON ID2.1W FOR GENERAL PAINT LOCATIONS

KSA

Interior Design
2105
Glen Allen, VA 23155
P: 804.527.0151
F: 804.527.0623
KSAinteriors.com